



SECTION A-A
SCALE 1:10

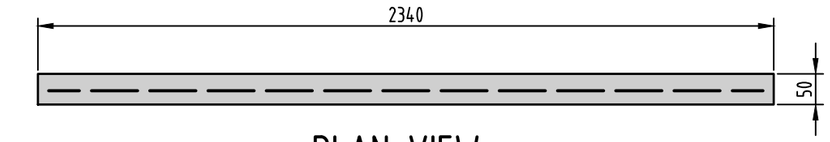

PLAN VIEW
SCALE 1:20

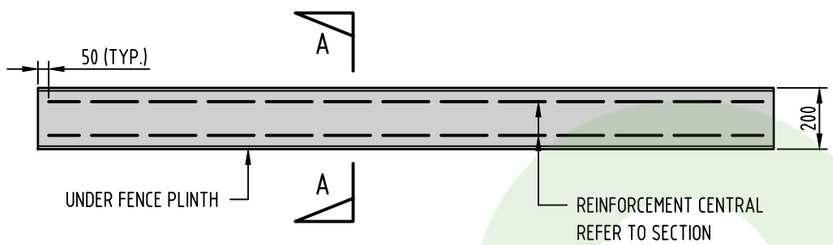


ELEVATION VIEW
SCALE 1:20


STANDARD UNDER FENCE PLINTH (UFP STD)
SCALE 1:20

SPECIFICATIONS

1. UNDER FENCE PLINTH (UFP) CONCRETE GRADE TO BE N60. RIGID FORMWORK & INTENSE CONCRETE COMPACTION IN ACCORDANCE WITH AS 3600 IS REQUIRED FOR CASTING EACH UFP.
2. UFP STD NOT TO BE USED WITHIN 1 Km OF THE COAST.

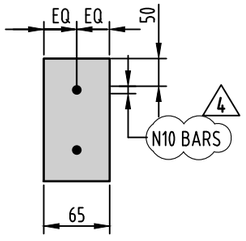


SECTION B-B
SCALE 1:10

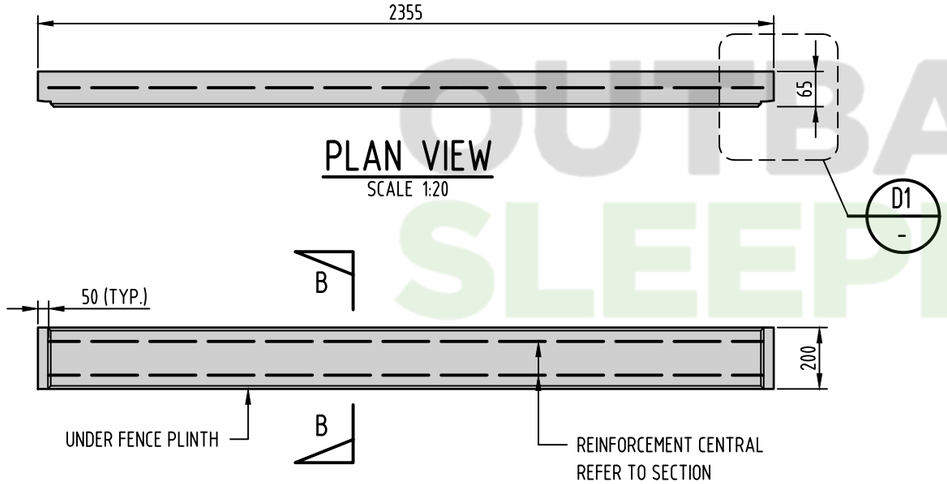

PLAN VIEW
SCALE 1:20

ELEVATION VIEW
SCALE 1:20

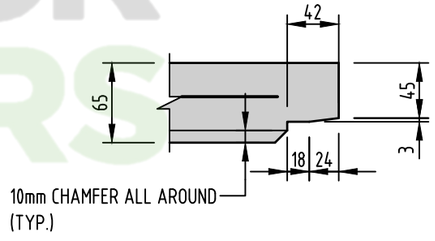

DETAIL D1
SCALE 1:5

HEAVY DUTY UNDER FENCE PLINTH (UFP HD)
SCALE 1:20

CONSTRUCTION ISSUE

REV.	DATE	DESCRIPTION	DRAFT	ENG.	CHK.
Ø	10.05.19	CONSTRUCTION ISSUE	AA	CL	CL
1	09.07.19	CONSTRUCTION ISSUE	AA	CL	CL
2	22.06.20	CONSTRUCTION ISSUE	AA	CL	CL
3	03.07.20	CONSTRUCTION REISSUE	AA	CL	CL
4	04.09.20	CONSTRUCTION REISSUE	AA	CL	CL

WGA
WALLBRIDGE GILBERT AZTEC
60 Wyatt Street, Adelaide
South Australia 5000
Telephone 08 8223 7433
Email adelaide@wga.com.au

CONCRETE SLEEPERS
OUTBACK SLEEPERS AUSTRALIA P/L

UNDER FENCE PLINTH

A3

Job Number	Sheet No.	Rev.
DRAWING NUMBER		

Design: © C.LINDNER
Drawn: A.ARIEF
WAD150933 S04 4

OUTBACK SLEEPERS